



PLAN GENERAL

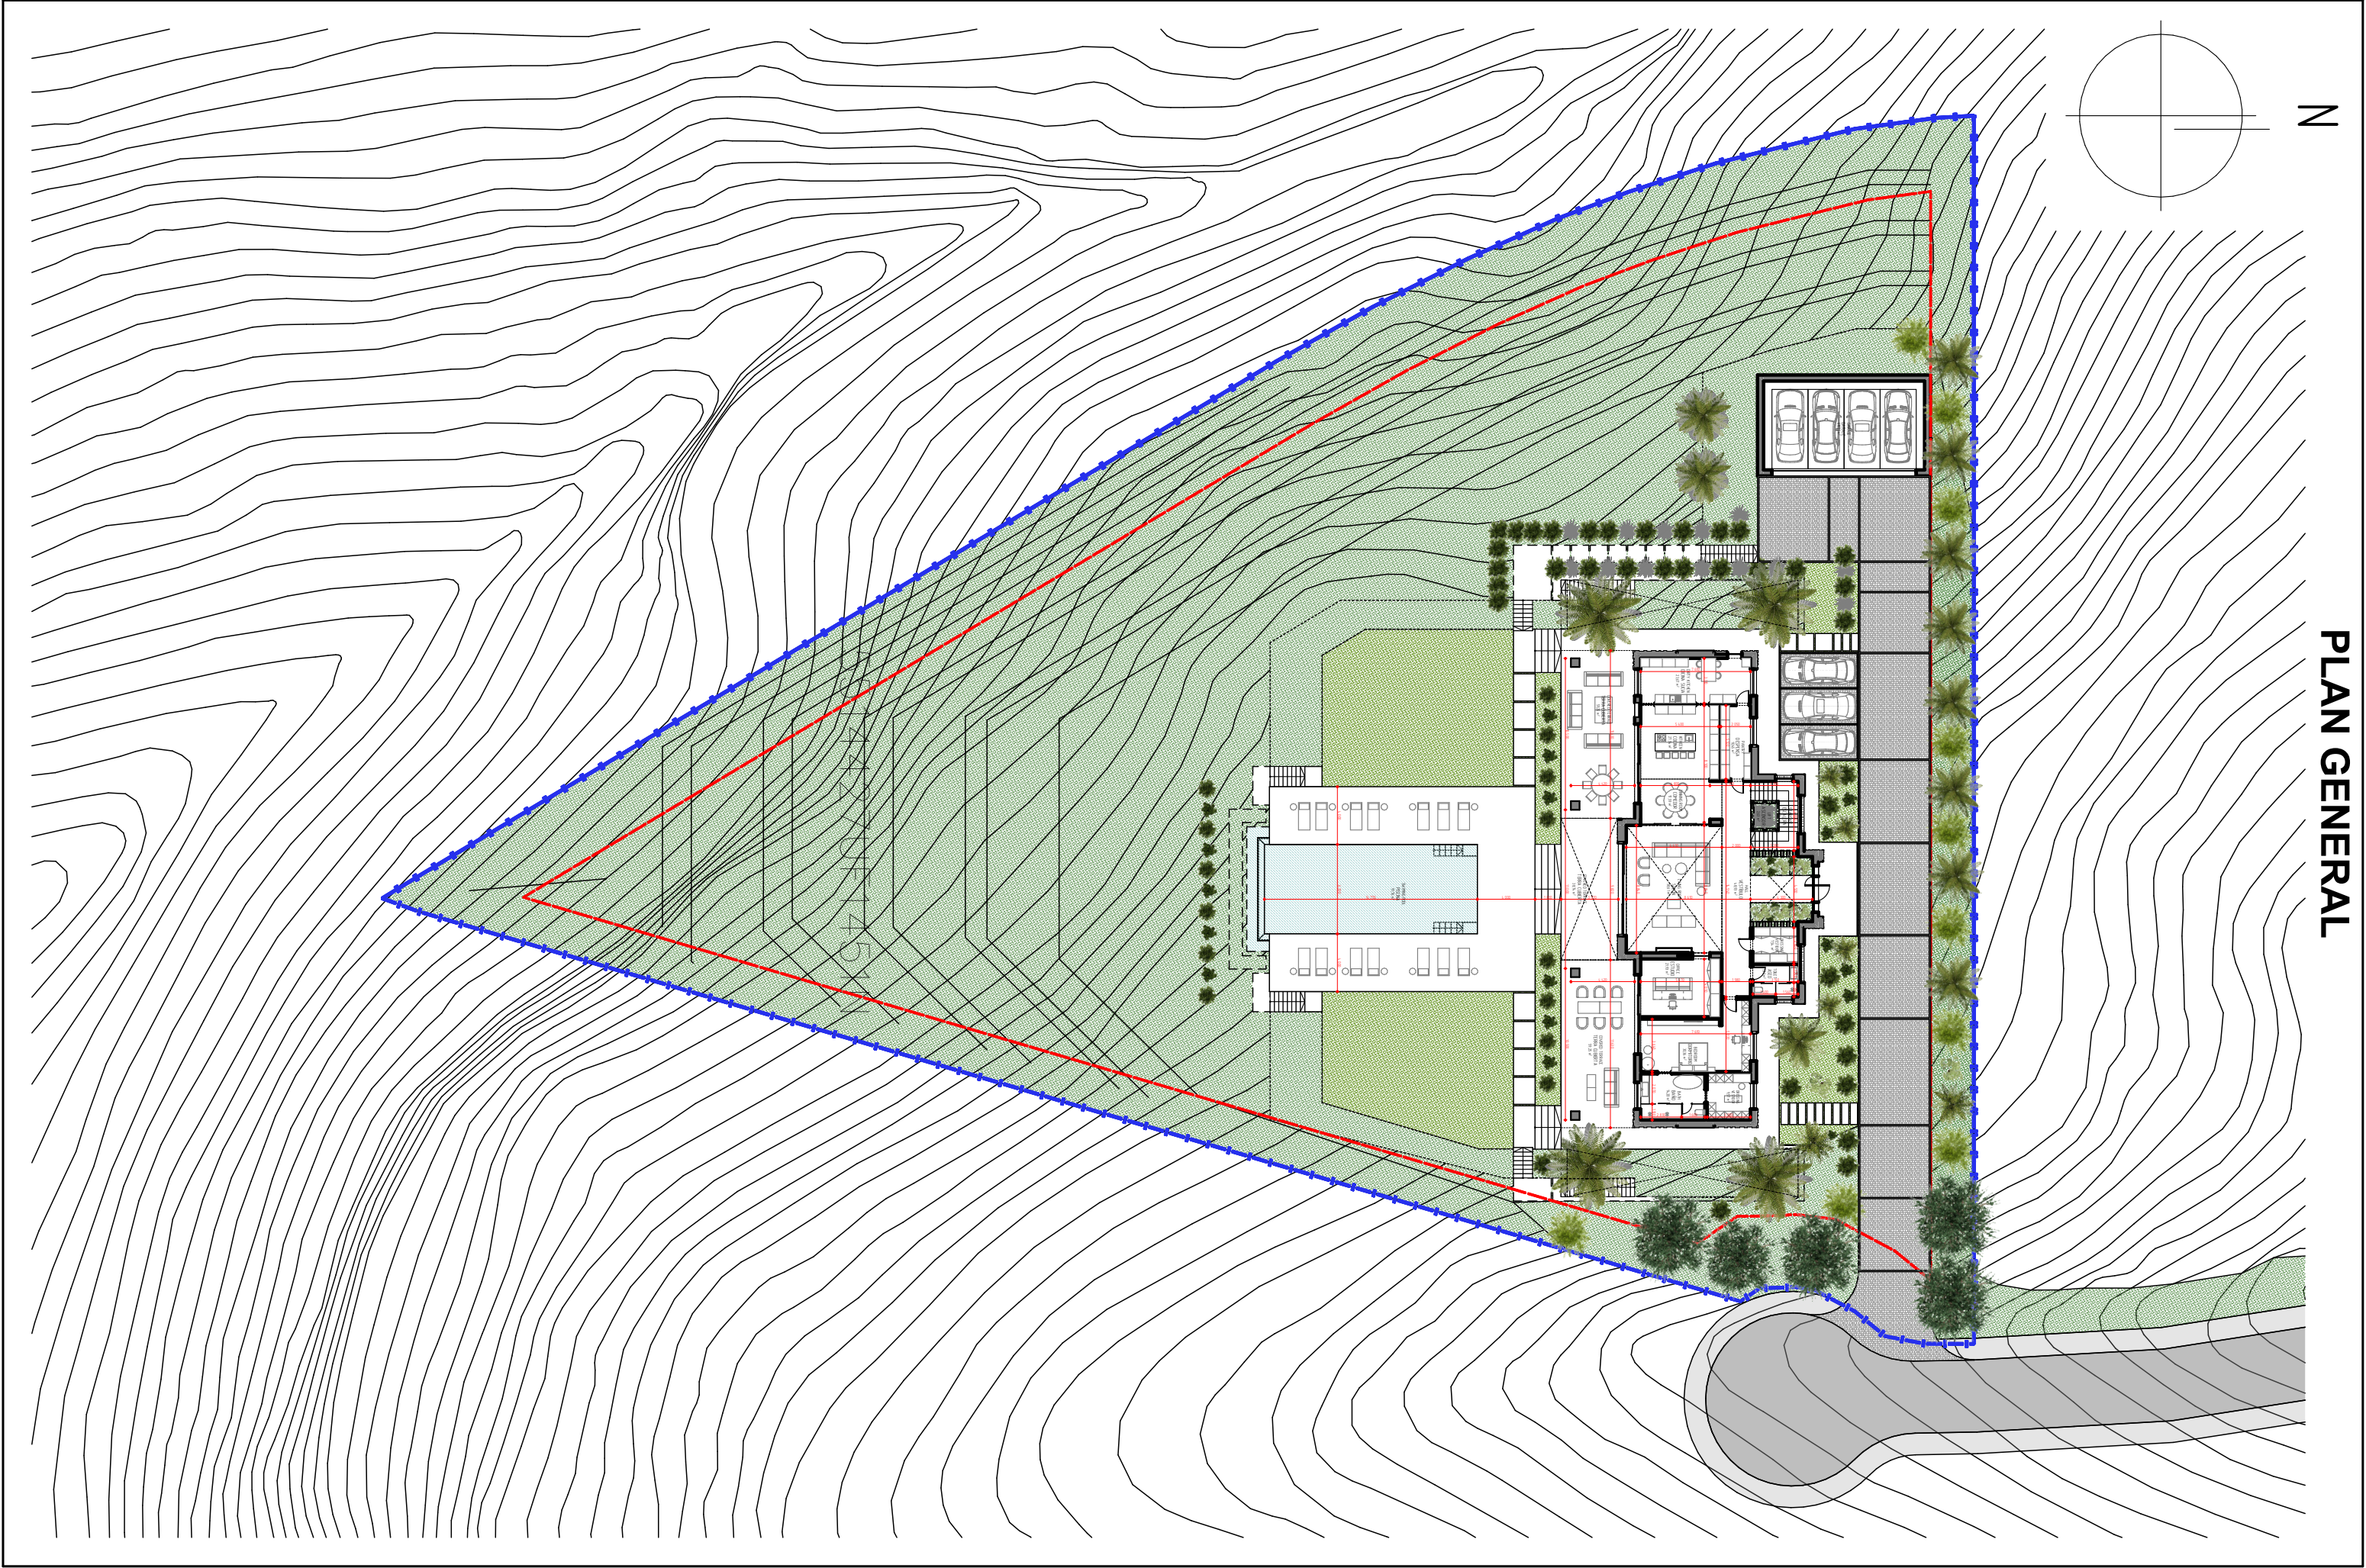


PLANTA SOTANO

PLANTA SOTANO		
Fields		S / m2
AR_1_VMG		
ARMARIO 01	WARDROBE 01	10,08
ARMARIO 02	WARDROBE 02	10,08
ASCENSOR	LIFT	2,63
BAÑO 01	BATHROOM 01	9,00
BAÑO 02	BATHROOM 02	9,00
BAÑO SERVICIO	STAFF BATHROOM	6,59
DISTRIBUIDOR	HALLWAY	74,13
DORMITORIO 01	BEDROOM 01	29,20
DORMITORIO 02	BEDROOM 02	29,20
DORMITORIO SERVICIO	STAFF BEDROOM	39,12
ESCALERA	STAIRCASE	11,57
GIMNASIO	GYM	51,16
HAMMAM	HAMMAM	7,13
LAVANDERÍA	LAUNDRY	20,01
PISCINA	POOL	10,83
SALA DE MÁQUINAS	MACHINERY ROOM	48,28
SALA DE TRATAMIENTO	TREATMENT ROOM	25,55
SAUNA	SAUNA	7,13
SPA	SPA	67,89
TRASTERO	STORAGE	25,47
VESTUARIO	CHANGING ROOM	10,51
		504,56 m²

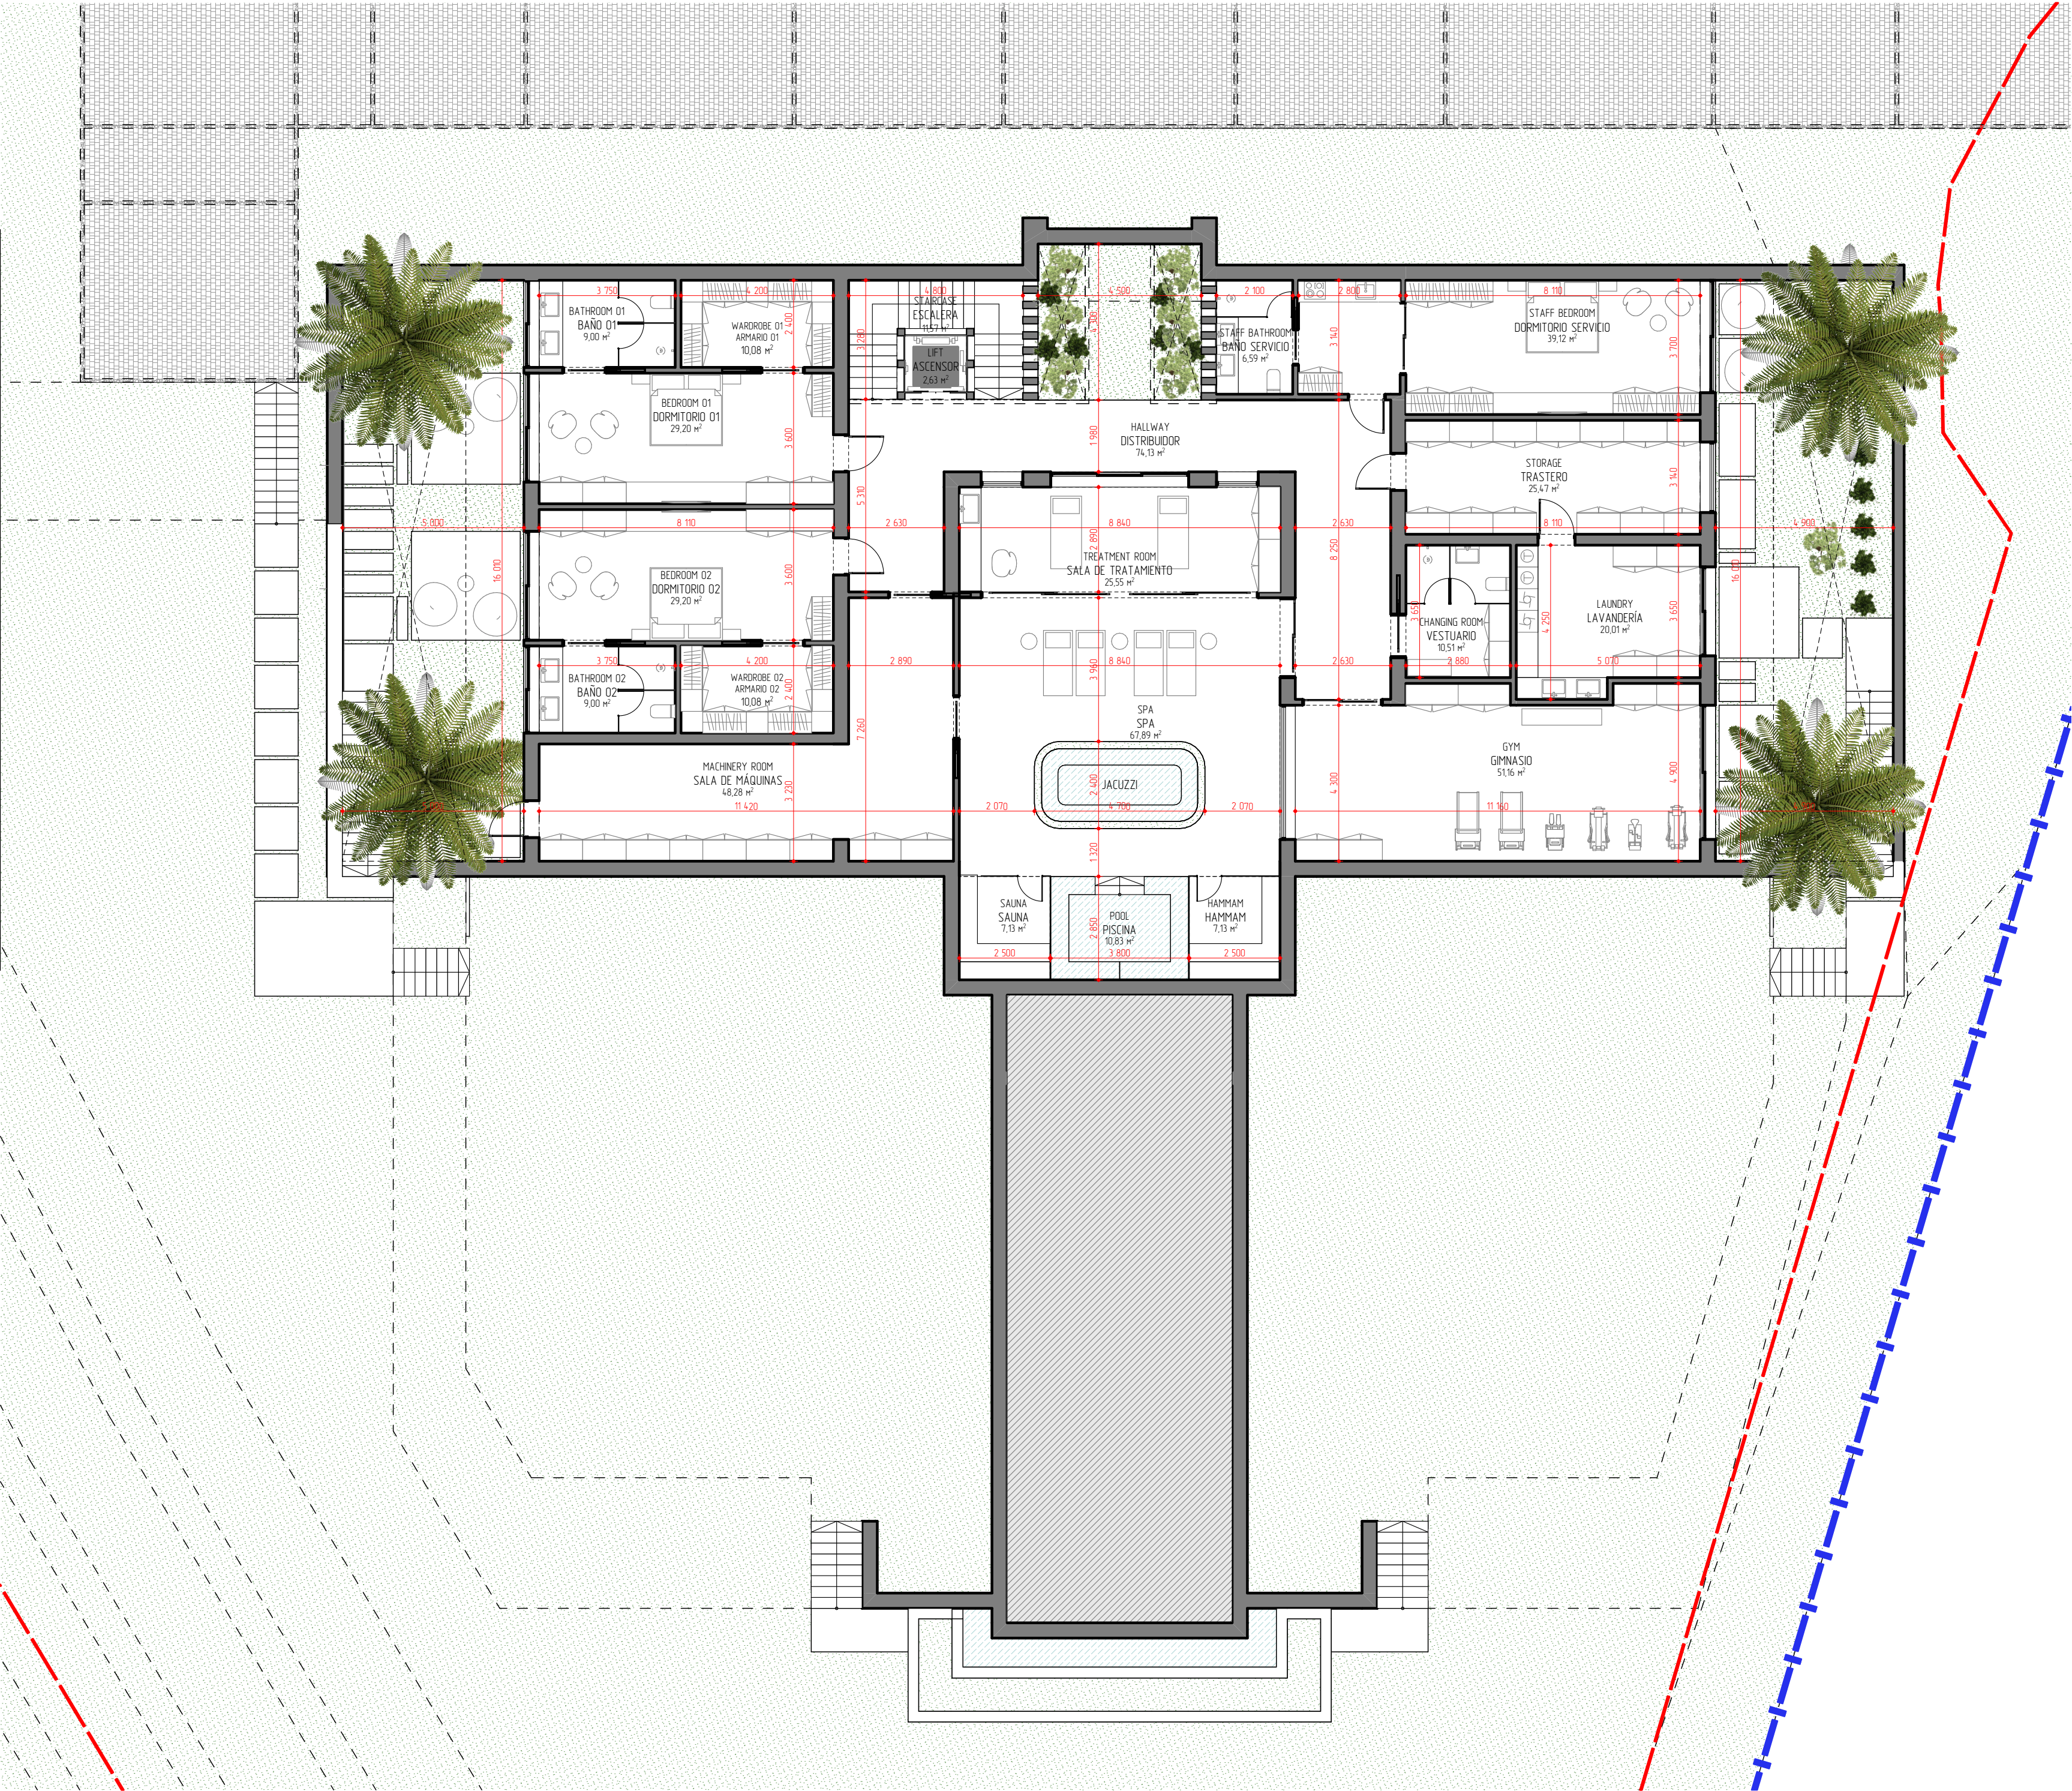



PLANTA PRIMERA

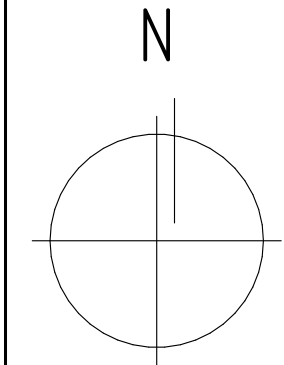

PLANTA PRIMERA		
Fields		S / m2
AR_1_VMG		
ASCENSOR	LIFT	2,63
BAÑO PPAL-1	MASTER BATH-1	25,49
BAÑO PPAL-2	MASTER BATH-2	25,49
DISTRIBUIDOR	HALLWAY	5,52
DISTRIBUIDOR	HALLWAY	6,17
DISTRIBUIDOR	HALLWAY	22,47
DORMITORIO PPAL-1	MASTER BEDROOM-1	34,43
DORMITORIO PPAL-2	MASTER BEDROOM-2	34,43
ESCALERA	STAIRCASE	11,45
SALA DE TRATAMIENTO	TREATMENT ROOM	15,07
VESTIDOR PPAL-1	MASTER DRESSING-1	12,39
VESTIDOR PPAL-2	MASTER DRESSING-2	15,93
		211,47 m²

